Permit #F00156076
FilmL.A., Inc.
6255 W Sunset Blvd, 12th Floor
Hollywood, CA 90028
t: (213)977-8600 - f: (213)977-8601
www.filmla.com

Summary Information

Permit No: F00156076 **Type of Permit:** FILMING **Release Date:** 09/26/2019

Production Company	COOLER WATER PRODUCTIONS LLC
Insured Company Name	COOLER WATER PRODUCTIONS LLC
Contact Phone No. 1	12346
Contact Phone No. 2	
Fax	10202 WEST WASHINGTON BLVD,
Address	MYRNA LOY BLDG #206 CULVER CITY, California 90232
Production Title	UNTITLED SHOWTIME LAKERS PROJECT
Type of Production	TV Drama

Producer	SCOTT STEPHENS
Director	ADAM MCKAY
1st AD	MATT REBENKOFF
Production Manager	DOUG ORNSTEIN
FilmL.A. Coordinator	Hans Groszkruger
Location Manager	GREGORY ALPERT
Primary Phone	Mobile - 818-535-5092
Secondary Phone	Office - 213-534-3504
Location Assistant	HARRY MIDDLETON
Primary Phone	Mobile - 310-880-8500
Secondary Phone	

Fees

Posting 600	$414.00
Posting 1200	$276.00
Notification Charge	$173.00
FILMLA NON-REFUNDABLE FILM APPLICATION FEE	$699.00
LA CITY LANE AND STREET CLOSURE FEE	$312.00
LA CITY DOT SIGN REMOVALS AND ENGINEERS	$400.00
LA CITY FIRE DEPARTMENT SPOT CHECK SURCHARGE	$85.00
FILMLA MONITOR FEES	$747.50
FILMLA MONITOR FEES OVERTIME	$343.00
FILMLA MONITOR FEES - DOUBLE TIME	$260.00

Total Permit Fee $3,709.50

Number of Locations 1

NOT A PERMIT

FilmL.A., Inc.
6255 W Sunset Blvd, 12th Floor
Hollywood, CA 90028
t: (213)977-8600 - f: (213)977-8601
www.filmla.com

Summary Information — Location

Permit Number F00156076
Production Company COOLER WATER PRODUCTIONS LLC
Insured Company COOLER WATER PRODUCTIONS LLC
Production Title UNTITLED SHOWTIME LAKERS PROJE...

Location Manager GREGORY ALPERT
Primary Phone Mobile - 818-535-5092
Secondary Phone Office - 213-534-3504

Location Address 5816 N Figueroa St, Los Angeles, CA, 90042
Location Type Retail Business
Prep Dates 9/26/2019 - 9/26/2019 07:00 - 22:00 1 day
Film Dates 9/27/2019 - 9/27/2019 11:00 - 17:00 1 day
Strike Dates 9/28/2019 - 9/28/2019 07:00 - 19:00
Open or Closed to the Public Closed

Generic Conditions
THE CONSUMPTION OF ALCOHOLIC BEVERAGES AND THE USE OF DRUGS, INCLUDING MARIJUANA, ON LOCATION BY ANY CAST, CREW, OR INVITED GUESTS IS STRICTLY PROHIBITED.
Community Survey Obtained
Equipment staging and vehicles may park on one side of the street only.
Must Maintain 5' Clearance on Sidewalks/Walkways
No cast or crew parking on area streets
Number of uniformed officers listed on the permit is a minimum requirement. Permittee remains responsible for deploying a sufficient number of uniformed officers to provide traffic and crowd control to ensure the safety of the film crew and the public.
Traffic control must be done in accordance w/MUTCD
Traffic Officers Required
Uniformed officers shall have a copy of the film permit in their possession and are required to confirm that all traffic control signage devices are in place.

Please see attached documents
09.27.19 TURK U 28989.pdf
Figueroa St btwn Ave 58 - Ave 59 WS curb - Untitled Showtime Lakers Project.pdf

Equipment on Location

Type	Quantity
10 Ton Truck	2
5 Ton Truck	2
Cast/Crew vehicles	75
Catering Truck	3
Cube Trucks	2
Generator	2
Picture vehicles	10
Portable restrooms	2
Semi Trucks	2
Stakebed Trucks	6
Trailers	6
Vans	1

Personnel on Location

Type	Quantity
Cast	1
Crew	75
Extras	12
FilmL.A. Monitor(s)	1
Off-Duty/Retired LAPD Officer(s)	2
Spot Check	1

Filming Activities Camera on sticks; Drive by; Drive ups & away; Equipment across street; Equipment on property; Equipment on sidewalk & street; Equipment on sidewalk, in curb lane & across street; Exterior establishing shots; Handheld equipment; Interior Dialogue; Intermittent pedestrian control;

NOT A PERMIT

FilmL.A., Inc.
6255 W Sunset Blvd, 12th Floor
Hollywood, CA 90028
t: (213)977-8600 - f: (213)977-8601
www.filmla.com

Summary Information — Location

Permit Number F00156076
Production Company COOLER WATER PRODUCTIONS LLC
Insured Company COOLER WATER PRODUCTIONS LLC
Production Title UNTITLED SHOWTIME LAKERS PROJE...

Location Manager GREGORY ALPERT
Primary Phone Mobile - 818-535-5092
Secondary Phone Office - 213-534-3504

Intermittent traffic control - 2 minute standard (except 0700-0900 hrs & 1500-1900 hrs); ACTORS SMOKING FOR PICTURE; CANDLES FOR PICTURE; ATMOSPHERIC SMOKE; NOTE: RELOCATING LA DOT DASH #2763; NOTE: RELOCATING METRO BUS #81; PERIOD CORRECT PICTURE CARS TO BE PARKED ON N. FIGUEROA; PERIOD CORRECT PICTURE CARS TO DRIVE WITH FLOW OF TRAFFIC & DURING ITC; NOTE: REMOVE BANNERS FROM LAMP POLE IN FRONT OF 5816 N. FIGUEROA; NOTE: REMOVE NO PARKING SIGN OFF POLE IN FRONT OF 5816 N. FIGUEROA; NOTE: REMOVE 1 HOUR PARKING SIGN OFF POLE IN FRONT OF 5816 N. FIGUEROA;

Special Effects: F/X Permit # 28989-SPOT CHECK

Type	No. Times Per Day	No. Takes Per Take
Smoke effects	1	1

Description of F/X Scene: ACTORS SMOKING IN PICTURE
CANDLES
ATMOSPHERIC SMOKE

Jurisdiction **Political:** Los Angeles City - Council District 01 **Police:** Los Angeles Police **Fire:** Los Angeles City Department

Thomas Guide **Page:** 593 **Grid:** C3

Approvals

LOS ANGELES CITY DEPARTMENT OF TRANSPORTATION - SIGN & METER REMOVAL	Karina Chaki
LOS ANGELES CITY POLICE DEPARTMENT	Richard Priest
FILML.A. MONITORS	Adam Meyer Approver
FILML.A. CLOSURES	Yulizza Ramirez
LOS ANGELES CITY DEPARTMENT OF PUBLIC WORKS	Vanessa Martin

Coordinator Note SPOT CHECK PER ATTACHED FX PAPERWORK

Coordinator Note FILM SHOOT DATE: THURSDAY 9/27 (6AM - 11PM) LOCATION: 5816 NORTH FIGUROA ST - REMOVE 1 "NO PARKING" AND 1"1 HR PARKING" SIGN ON LIGHT POLE ON THURSDAY 9/26 - REINSTALL SIGNS ON SATURDAY 9/28 Gabriel Ynda (818)535-9183

Parking

Base Camp
Location Type : Other Location
LA CITY/ PARKING LOT #673
117 S Avenue 58, Los Angeles, CA, 90042

Crew Parking
Location Type : Filming Location

Parking Notes
City lot 673
HALF LOT
9/27 0700-2200
Approved by Bill Cody, CD1 & Sonia Solis, DOT

Posting "No Parking" signs - S/S OF N. FIGUEROA ST. (S AVE. 58 EAST TO S. AVE. 59)
- B/S OF S. AVE. 58 (FROM N. FIGUEROA SOUTH 250') NOTE: W/S FOR TRUCKS TO TURN IN, E/S FOR PARKING
- W/S OF S. AVE. 59 (FROM N. FIGUEROA ST. SOUTH 250')

Approximate Footage 901 - 1200 **Log Number** 256200

Date(s) 9/27/2019 to 9/27/2019 **Time(s)** 00:00 to 00:00

Posting "No Parking" signs HALF OF CITY LOT 673 117 S AVENUE 58, 16 SPACES

Approximate Footage 301 - 600 **Log Number** 256201

NOT A PERMIT

FilmL.A., Inc.
6255 W Sunset Blvd, 12th Floor
Hollywood, CA 90028
t: (213)977-8600 - f: (213)977-8601
www.filmla.com

Summary Information — Location

Permit Number F00156076
Production Company COOLER WATER PRODUCTIONS LLC
Insured Company COOLER WATER PRODUCTIONS LLC
Production Title UNTITLED SHOWTIME LAKERS PROJE...

Location Manager GREGORY ALPERT
Primary Phone Mobile - 818-535-5092
Secondary Phone Office - 213-534-3504

Date(s) 9/27/2019 to 9/27/2019 **Time(s)** 00:00 to 00:00
Posting "No Parking" signs - S/S OF N. FIGUEROA ST. (S AVE. 58 EAST TO S. AVE. 59)
Approximate Footage 301 - 600 **Log Number** 256202

Date(s) 9/26/2019 to 9/26/2019 **Time(s)** 07:00 to 22:00
Posting "No Parking" signs - S/S OF N. FIGUEROA ST. (S AVE. 58 EAST TO S. AVE. 59)
Approximate Footage 301 - 600 **Log Number** 256203

Date(s) 9/28/2019 to 9/28/2019 **Time(s)** 07:00 to 22:00
Lane / Full Closure LANE CLOSURES:
- N/S OF N. FIGUEROA (FROM N. AVE. 59 WEST TO N. AVE. 58)
Approximate Footage 0 - 300

Date(s) 9/27/2019 to 9/27/2019 **Time(s)** 11:00 to 16:00

NOT A PERMIT

F-315-U

LOS ANGELES FIRE DEPARTMENT

Permit #F00156076
Permit No: 28989
Date Issue 9/13/2019

SPECIAL PERMIT TO USE SPECIAL EFFECTS

State Lic No 2240.08

Name:	ROBERT TURK	Address:	142 N PEPPERS			Phone:	(818) 469-0328
Company:		City:	BURBANK			Mobile:	
Email:	ronglad@aol.com	State:	CA	Zip:	91505	Fax:	

2nd Operator: 2240.08 ROBERT TURK

Production Title: UNTITLED SHOWTIME LAKER Production Company: HBO/COOLER WATERS PROD. LLC

Location: 5816 N FIGUEROA ST

PERMISSION IS HEREBY GRANTED TO SIMULATE:

TWO ADULT ACTORS SMOKING HERBAL CIGARETTES - NO MINORS PRESENT. INCENSE CONE IN ASHTRAY.

USING THE FOLLOWING SPECIAL EFFECTS MATERIAL:

3 - PACK OF HERBAL CIGARETTES

UNDER THE FOLLOWING CONDITIONS:

UNDER THE DIRECT SUPERVISION OF ROBERT TURK, 2240.08 AND SPOT CHECK, FILMLA#156076 - GENERAL PRECAUTIONS AGAINST FIRE/INJURY, 1 - C02 FIRE EXT. BUTT CANS

ADDITIONAL TERMS AND CONDITIONS

992.6 HSC RESPONSIBILITY. The Company representative shall provide to the authority having jurisdiction the name and license number of the special effects operator who shall have the authority, responsibility and be in charge of handling all Special Effects Material. The company representative shall also allocate sufficient time to the Special Effects Pyrotechnic Operator to prepare for the transportation, parking, storing, securing daily, discharging, disposing of, or otherwise handling of fireworks, pyrotechnic devices, or materials in a sane manner. Upon completion of firing, no unauthorized person shall be permitted access to the firing area until the licensed pyrotechnic operator has determined the area to be safe and secure.

NOTICE: The permittee and production company shall be advised that this permit in no way removes or modifies their responsibility to comply with any other applicable laws or ordinances, including those relating to excessive noise.

57.105.8 THE CHIEF SHALL HAVE THE POWER TO REVOKE OR SUSPEND ANY SPECIAL PERMIT UPON VIOLATION OF THE TERMS AND CONDITIONS IN ACCORDANCE WITH PROVISIONS OF SECTION 57.105.5 OF THE LOS ANGELES MUNICIPAL CODE.

SUBJECT TO FIELD INSPECTION NO DEVIATION WITHOUT WRITTEN PERMISSION

TEMPORARY FROM

9/27/2019 TO **9/27/2019**

Fire Chief
By: MOREL
Phone: 213 978-3670

lafd:rev 2/2017

NOT A PERMIT

Permit #F001560076

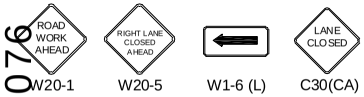

W20-1 W20-5 W1-6 (L) C30(CA)

ALL TRAFFIC CONTROL WILL BE INSTALLED TO MEET OR EXCEED THE LATEST CA-MUTCD MINIMUM REQUIREMENTS

Ⓢ TRAFFIC SIGNAL

● TRAFFIC CONE

TYPE I W/ SIGN

HIGH LEVEL WARNING DEVICE

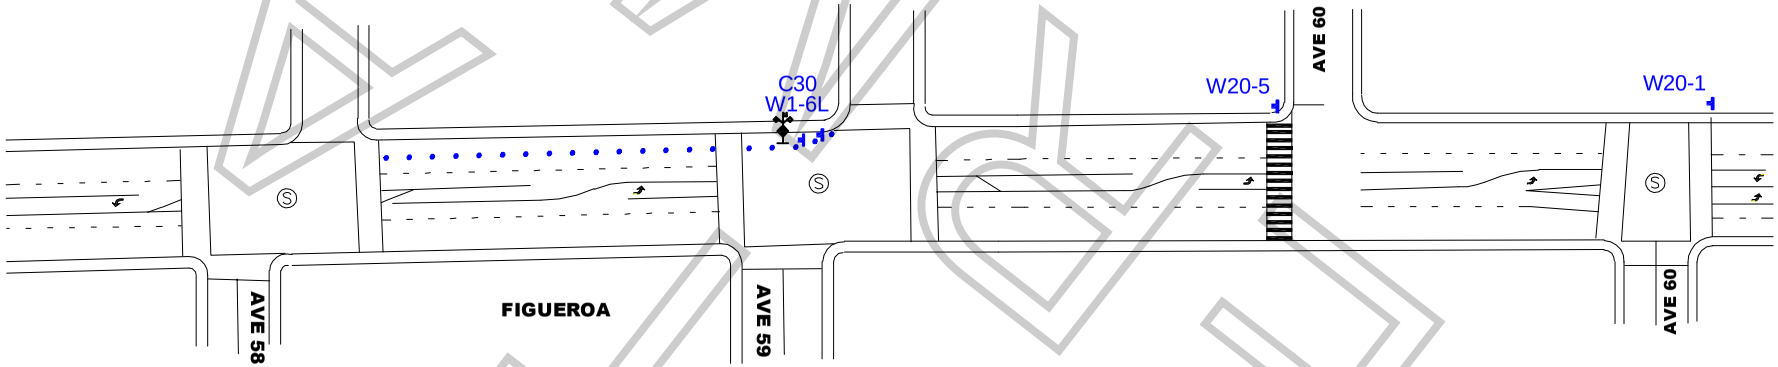

WORK ZONE TRAFFIC CONTROL PLAN
GENERAL NOTES

1. DATE/TIME: 9-27-19 FROM 09:00 HOURS TO 19:00 HOURS.

2. ALL SIGNING, STRIPING, AND TRAFFIC CONTROL DEVICES SHALL CONFORM TO THE (CURRENT) STATE OF CALIFORNIA DEPARTMENT OF TRANSPORTATION (CALTRANS) STANDARD PLANS AND STANDARD SPECIFICATIONS, CALIFORNIA MUTCD, AND ANY ADDENDUMS THERETO, AND AS SHOWN ON THESE PLANS, SYMBOLS AND ABBREVIATIONS USED ARE SHOWN ON CALTRANS STANDARD PLANS.
3. THERE WILL BE NO INTERFERENCE WITH TRAFFIC SIGNALS OR CROSSWALKS.
4. CONES WILL BE 28" MINIMUM HEIGHT AND HAVE REFLECTORIZED SLEEVES FOR NIGHT WORK.
5. POLICE WILL DIRECT TRAFFIC IF NECESSARY.

TCP FOR: UNTITLED SHOWTIME LAKERS PROJECT

LOCATION: SOUTH SIDE CURB LANE
FIGUEROA ST BTWN AVE 58 TO AVE 59
LOS ANGELES, CALIFORNIA

CONTACT: GABE
PH# 818.535.9183

JCL TRAFFIC SERVICES
(213) 622-9775
C31-CA Lic # 805357

DATE REVISIONS

DRAFTER: E.RAMIREZ
SCALE: N.T.S.
FILM LA:

FINAL COPY